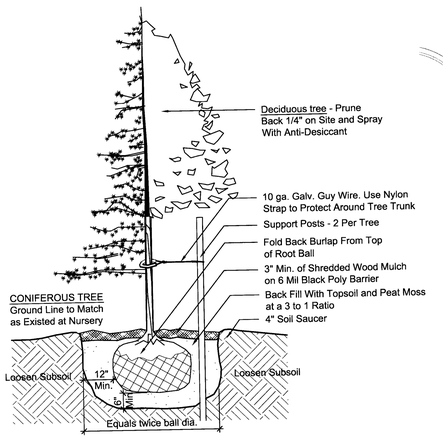

2 Tree Planting Detail
1/2" = 1'-0"

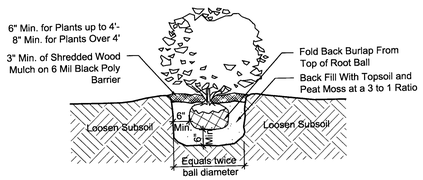

3 Tree Planting Detail
1/2" = 1'-0"

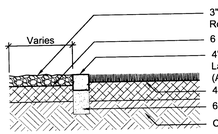

4 Bullet Edging Detail
3/4" = 1'-0"

APPROVED BY FORESTRY
City Forester 4/30/15
TITLE DATE

APPROVED BY PLANNING
PLANNER 04-30-15
TITLE DATE

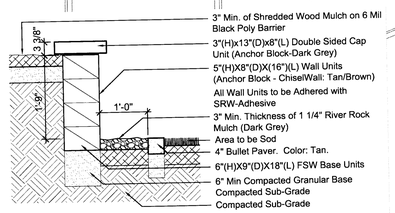

9 Retaining Wall Planter
3/4" = 1'-0"

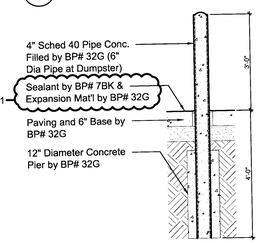

6 Bollard Detail
1/2" = 1'-0"

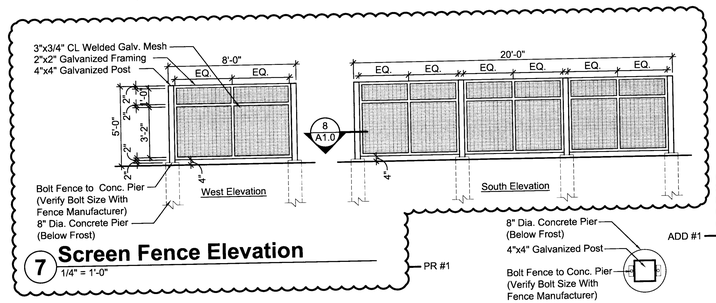

7 Screen Fence Elevation
1/4" = 1'-0"

8 Post Detail
1" = 1'-0"

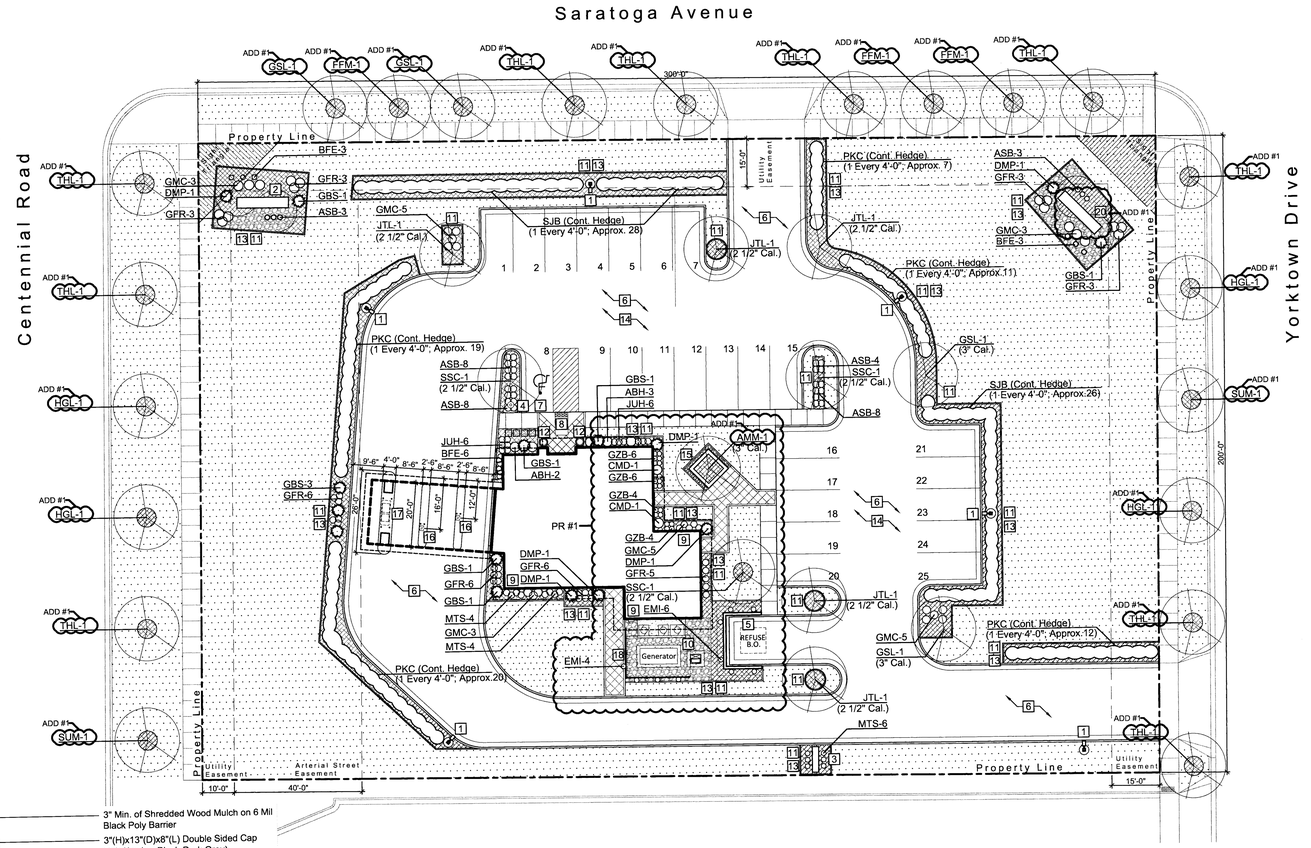

1 Landscape Plan
1"=20'

Total Lot Size - 60,000 SF (1.38 Acres)
Parking Stalls - 24 Stalls, 1 ADA Stall

NOTE: Irrigation to be Provided at All Sod Areas/Plantings Irrigation to be Designed/Provided as Per Requirements Called Out in the Specifications.

NOTE: All Exposed Black Dirt Planting Beds to Include Weed Preventer (Pre-Emergent)

Irrigation Notes
1. System is Designed For a Maximum Of 35GPM @ 55PSI.
2. Irrigation Contractor is Responsible For Sleeves. Coordinate Installation With Other Trades.
3. Valve Boxes Shall be Installed Using Bricks to Support all Corners to Prevent Settling of Lids Onto Irrigation Components.
4. Landscape Drip Line Should be Installed at All Planting Areas, Anchor Drip Tubing Every 4' With Landscape Turf Staples. all Drip Valves Should be Installed With Pressure Regulators, Inline Filters and Blowout Locations.
5. Follow All Practices as Set Forth by The Manufacturer And The Irr. Assoc.

Site Materials Key
- Sod/Irrig.
- Trap Rock Mulch (2-4" Dark Grey)
- Wood Mulch (Double Shredded Hard Wood Dark Brown)
- Bullet Paver. Color: Charcoal
- Stone Step: Charcoal Paver - See Spec.
- Pole Lighting & Concrete Pier

Landscape Plant List

SYMBOL	COMMON NAME	SCIENTIFIC NAME	SIZE	QTY.
SHRUBS				
ABH	ANNABELLE HYDRANGEA	Hydrangea arborescens 'Annabelle'	2 GAL.	5
ASB	ALLIUM 'SUMMER BEAUTY'	Allium tanguticum 'Summer Beauty'	2 GAL.	34
BFE	BLUE FESCUE	Festuca glauca 'Elijah Blue'	2 GAL.	12
CMD	CAROL MACKIE DAPHNE	Daphne burkwoodii 'Carol Mackie'	2 GAL.	2
DMP	DWARF MUGO PINE	Pinus mugo pumilio	2 GAL.	6
EMI	ENGLEMAN IVY	Parthenocissus Quinquefolia Englemanii	2 GAL.	10
GBS	GLOBE BLUE SPRUCE	Picea pungens 'Glauca Globosa'	2 GAL.	9
GFR	GRASS (FEATHER REED) 'KARL FOERSTER'	Calamagrostis x acutiflora 'Karl Foerster'	2 GAL.	35
GMC	GOLD MOUND CURRANT	Duranta repens	2 GAL.	24
GZB	GOLD ZEBRA FOAMY BELLS	Heucherella 'Golden Zebra'	2 GAL.	20
JUH	JUNE HOSTA	Hosta 'June'	2 GAL.	12
MTS	STONECROP AUTUMN	Sedum 'Matrona'	2 GAL.	14
PKC	PEKING COTONEASTER	Cotoneaster acutifolius	2 GAL.	68
SJB	SUNSATION JAPANESE BARBERRY	Berberis thunbergii 'Sunsation'	2 GAL.	54
			TOTAL	305
TREES				
AMM	AMUR MAPLE	Acer ginnala	1 1/2" CAL.	1
FFM	FALL FIESTA MAPLE	Acer saccharum	1 1/2" CAL.	3
HGL	HARVEST GOLD LINDEN	Tilia mongolica	1 1/2" CAL.	4
SUM	SUGAR MAPLE	Acer saccharum	1 1/2" CAL.	2
GSL	GREENSPIRE LINDEN	Tilia Cordata	1 1/2" CAL.	4
JTL	JAPANESE TREE LILAC 'IVORY SILK'	Syringa reticulata 'Ivory Silk'	1 1/2" CAL.	5
SSC	FLOWERING CRABAPPLE 'SPRING SNOW'	Malus 'Spring Snow'	1 1/2" CAL.	3
THL	Thornless Honey Locust	Gleditsia triacanthos var inermis	1 1/2" CAL.	10
			TOTAL	32

NOTE: See Landscape Plan for Larger Caliper Sizes and Locations

General Site Notes
1. Coordinate all plans, notes and dimensions with Civil, Architectural and Electrical drawings.
2. All new work to be constructed to be seamlessly integrated with existing surrounding.
3. Electrical Contractor responsible for all coordination and rough-in for underground conduits as described in the drawings.
4. All issues related to site work need to be directed to the Design-Builder.
5. Follow all City guidelines and requirements.

Site Plan Notes
1. Exterior Lighting - See Electrical
2. Monument Sign by Owner - See 1/Cover
3. Exterior Drive Sign by Owner - See 5/Cover
4. Flag Pole - See Spec. Flag Pole Lighting - See Elec.
5. Concrete Dumpster Enclosure by BG #3G - See 14/A4.3
6. See Civil For Curb/Concrete Locations
7. Post Mounted Handicap Parking Signage
8. ADA Sidewalk Ramp as Per city of Bismarck Req - See Civil
9. Prefabricated Concrete Splash Block at Each Down Spout - See Spec/Elevations
10. Concrete Pads for Mech/Elec. equip by BP#32G - See Elec/Mech (Verify Size) — PR #1
11. Bullet Paver Edging Typ. - See 4/A1.0
12. 31" Dia. CDP Planter, Color: Charcoal - See Spec
13. See Details 2,3/A1.0 for Planting Info.
14. Parking Lot Stripping by BP#32G - See Civil
15. Retaining Wall Planter - See Detail 9/A1.0
16. Remote Teller Equip. Concrete Hold Out - See 7/Cover
17. ATM/Night Deposit Eq. Concrete Hold Out - See 6/Cover
18. Screen Fence See Detail - 7/A1.0
19. Not Used
20. Box Cabinet Ground Sign and Base by Owner.

Gate City Bank

Office 35 - Sunrise Center
Bismarck, ND 58501

REVISED 04-24-15

wild | crg
architecture | construction
Wild & Associates, Ltd.
Construction Resource Group, Inc.
Phone 701 | 293 | 8106
Fax 701 | 293 | 8119
500 2nd Avenue North | Suite 514
Fargo, North Dakota 58102
wildcrg.com

Site/Landscaping Plan Details

© Copyright 2015
© Copyright 2015
Wild & Associates, Ltd.
Construction Resources Group, Inc.

Date:	2-26-2015
Project Number:	W1330
Drawn by:	LDD
Reviewed by:	AEK
Approved by:	KAW

Sheet
A1.0