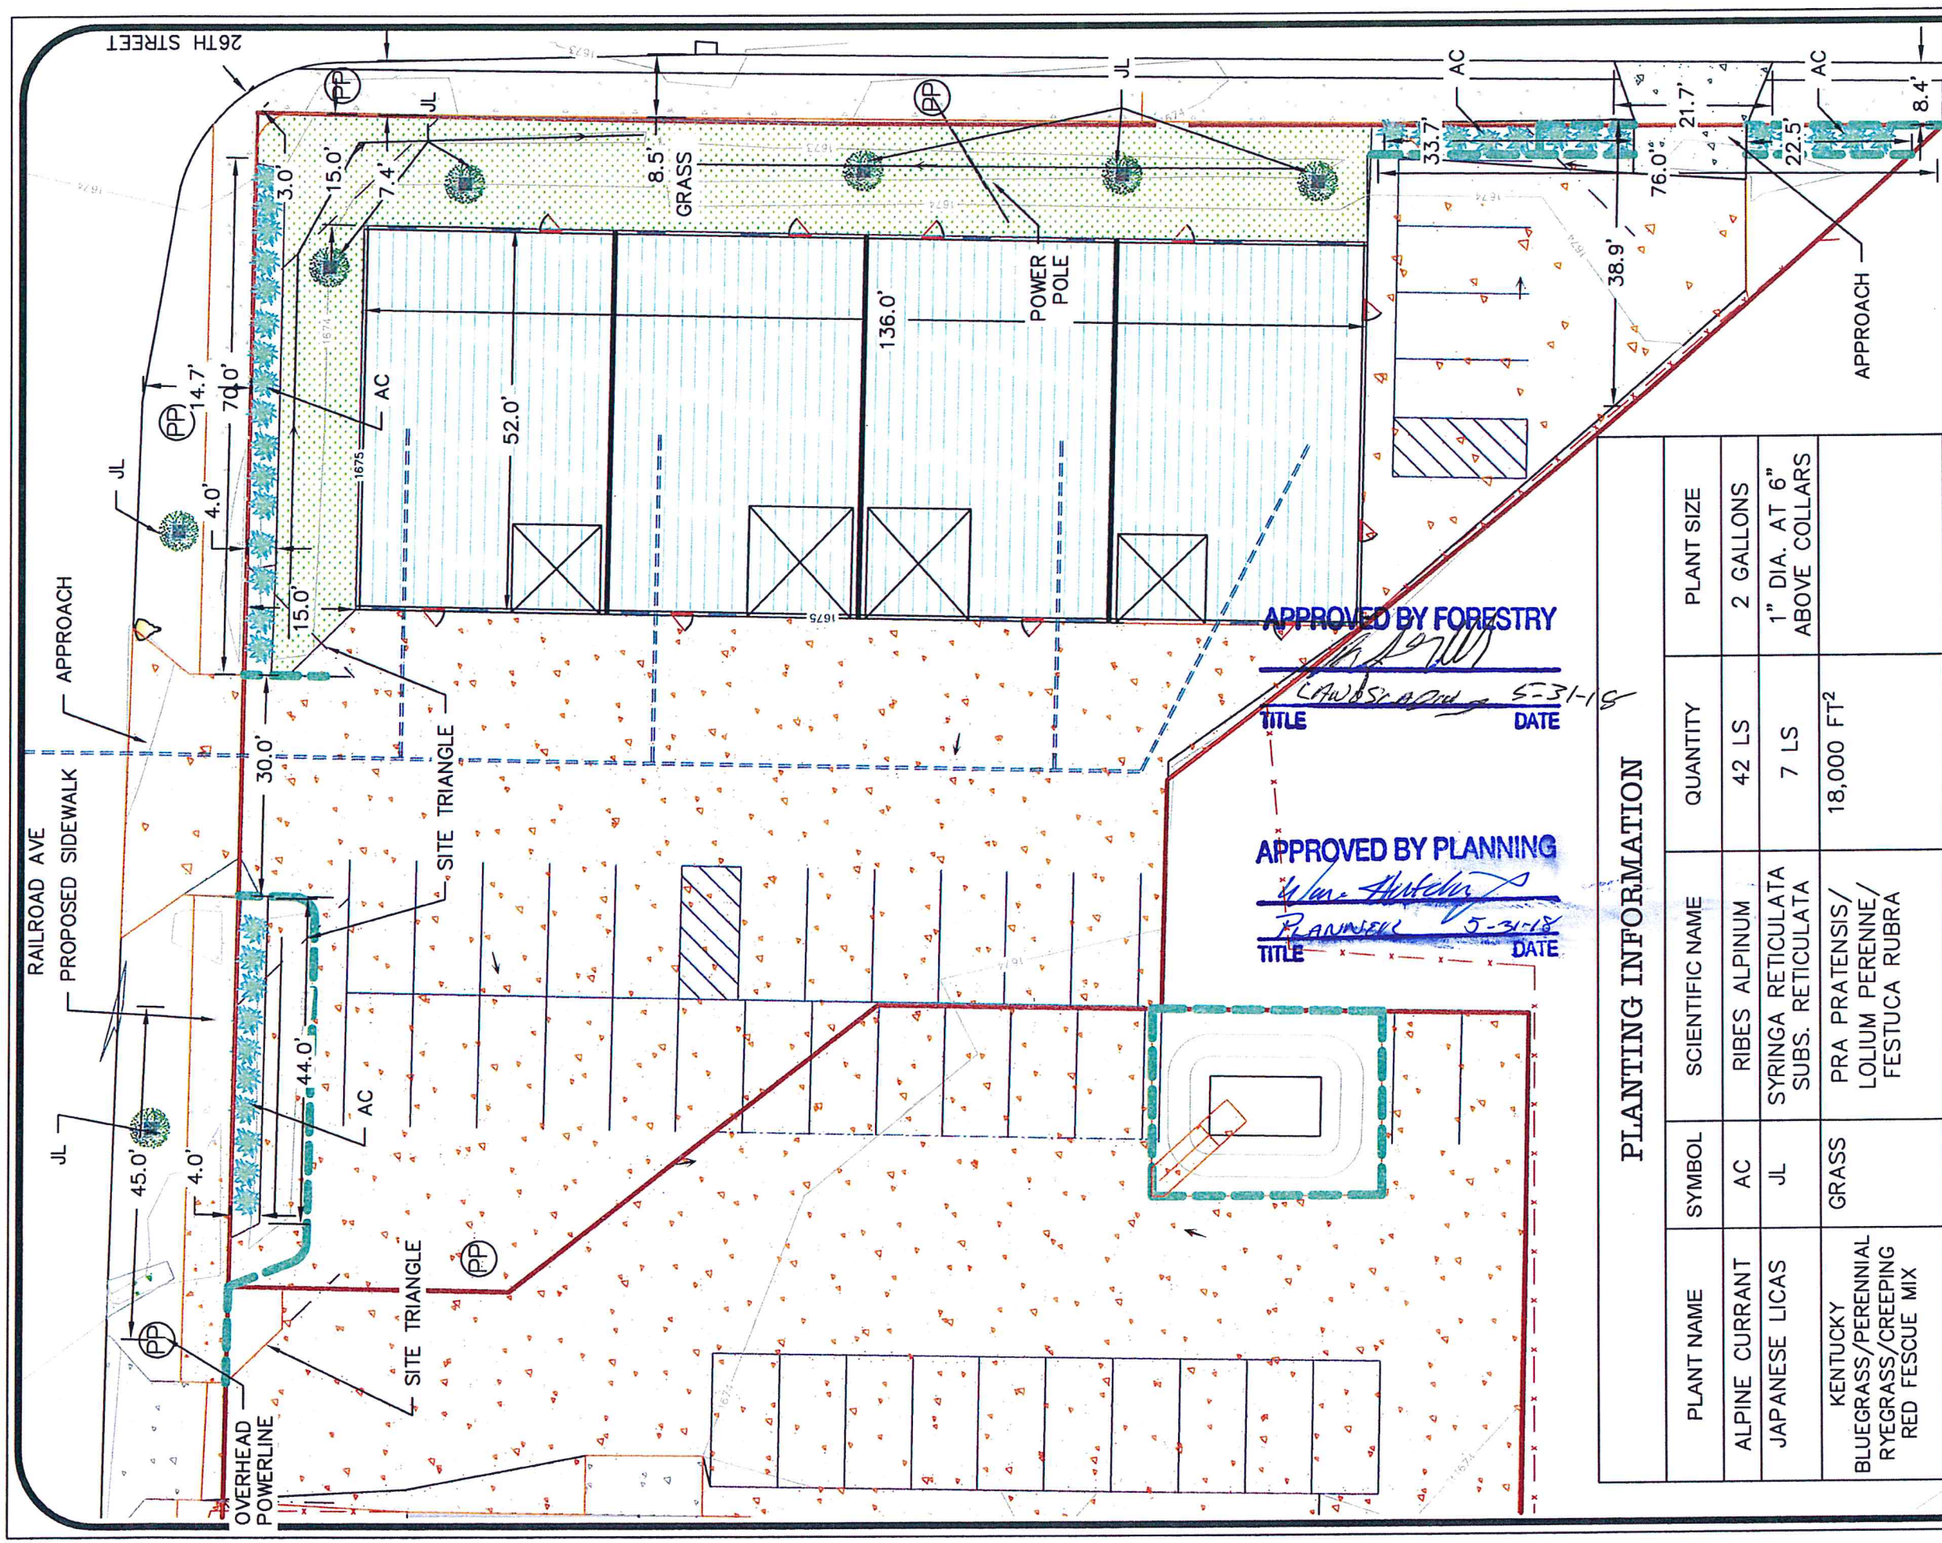

PLANTING INFORMATION

PLANT NAME	SYMBOL	SCIENTIFIC NAME	QUANTITY	PLANT SIZE
ALPINE CURRANT	AC	RIBES ALPINUM	42 LS	2 GALLONS
JAPANESE LICAS	JL	SYRINGA RETICULATA SUBS. RETICULATA	7 LS	1" DIA. AT 6" ABOVE COLLARS
KENTUCKY BLUEGRASS/PERENNIAL RYEGRASS/CREEPING RED FESCUE MIX	GRASS	PRA PRATENSIS/ LOLIUM PERENNE/ FESTUCA RUBRA	18,000 FT²	

GENERAL NOTES

LEGEND

- BENCHMARK
- BUILDINGS
- FENCELINE
- CULVERT/PIPE
- DRAINAGE ARROW

SCALE, FEET

0 10 20 30 40

REGISTERED PROFESSIONAL ENGINEER
NATHAN A. PESTA
PE-6254
DATE 5/24/18
NORTH DAKOTA

DeHaan, Grabs & Associates, LLC
Registration Number: C-1341

No.	Revision/Issue	Date

DGA
CONSULTING ENGINEERS
4200 21ST ST. SE UNIT 101 MANDAN ND 58554

STOLTZ: 210 S 26TH ST.
SHOP CONDOS

GOVERNOR PIERCE, PARCEL:
0105-053-001, BLOCK 53

LANDSCAPE SITE PLAN

DATE: MAR 19, 2018
SCALE: 1" = 20'
DRAWN BY: NAP
CHECKED BY: DLD
SHEET: 6A

FILE NAME: ND PROJECT FILES/CIVIL/STOLTZCONDOES/CFILES/PLAN

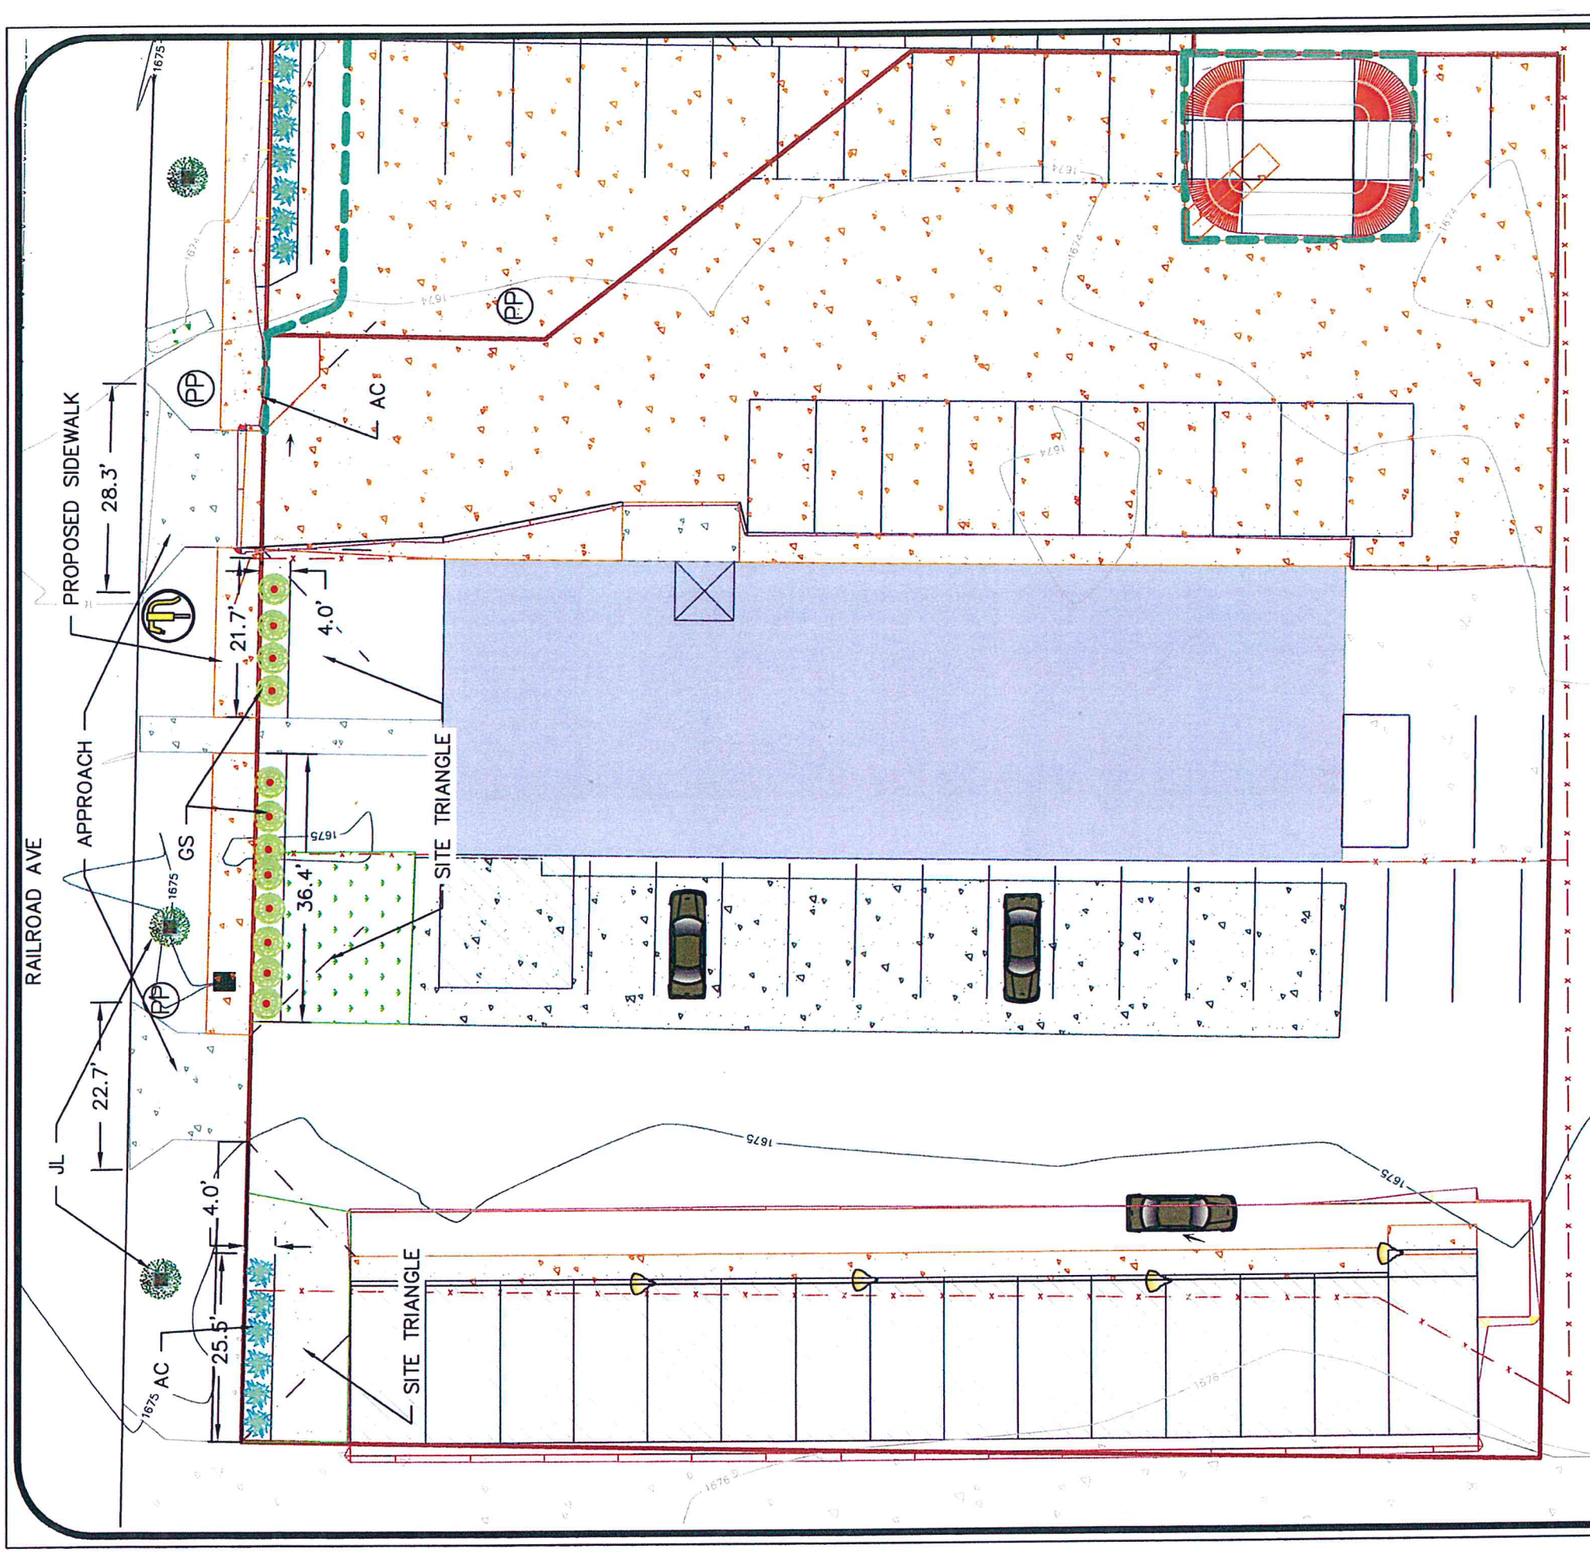

PLANTING INFORMATION

PLANT NAME	SYMBOL	SCIENTIFIC NAME	QUANTITY	PLANT SIZE
ALPINE CURRANT	AC	RIBES ALPINUM	6 LS	2 GALLON
JAPANESE LICAS	JL	SYRINGA RETICULATA SUBS. RETICULATA	2 LS	1" DIA.AT 6"ABOVE COLLAR
GOLDFLAME SPIREA	GS	SPIREA JAPONICA	12 LS	2 GALLON

GENERAL NOTES

LEGEND

- BENCHMARK
- BUILDINGS
- FENCELINE
- CULVERT/PIPE
- DRAINAGE ARROW

SCALE, FEET

0 10 20 30 40

REGISTERED PROFESSIONAL ENGINEER
NATHAN A. PESTA
PE-6254
DATE 5/24/18
NORTH DAKOTA

DeHaan, Grabs & Associates, LLC
Registration Number: C-1341

No.	Revision/Issue	Date

DGA
CONSULTING ENGINEERS
4200 21ST ST. SE UNIT 101 MANDAN ND 58554

2521 RAILROAD AVE
CONCRETE PARKING

GOVERNOR PIERCE, PARCEL:
0105-053-001, BLOCK 53

LANDSCAPE SITE PLAN

DATE: MAR 19, 2018
SCALE: 1" = 20'
DRAWN BY: NAP
CHECKED BY: DLD
SHEET: 6B

FILE NAME: ND PROJECT FILES/CIVIL/STOLZCONDOES/CFILES/PLAN