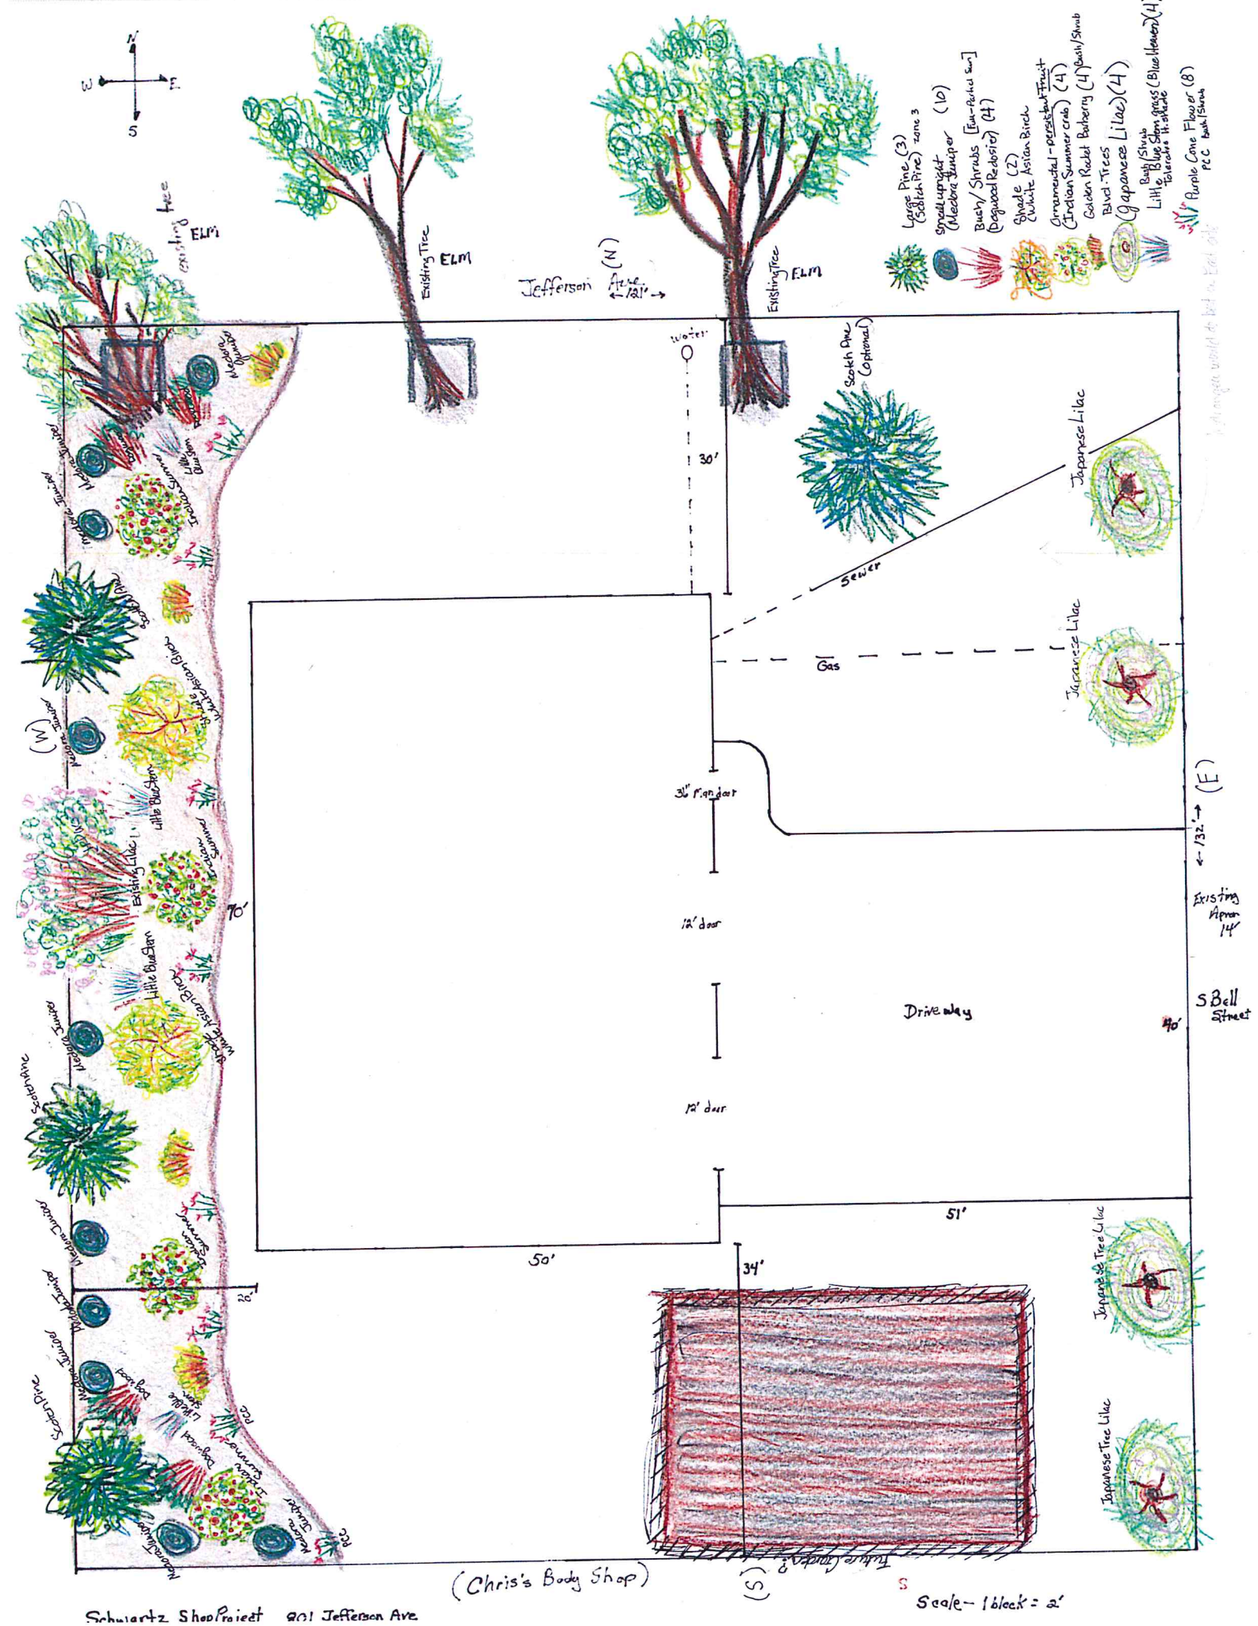

Schwartz Shop Project 801 Jefferson Ave

APPROVED BY PLANNING

Planner 3/22/2021

TITLE DATE

APPROVED BY FORESTRY

3-22-2021 Landscape

TITLE DATE

SP2021-016