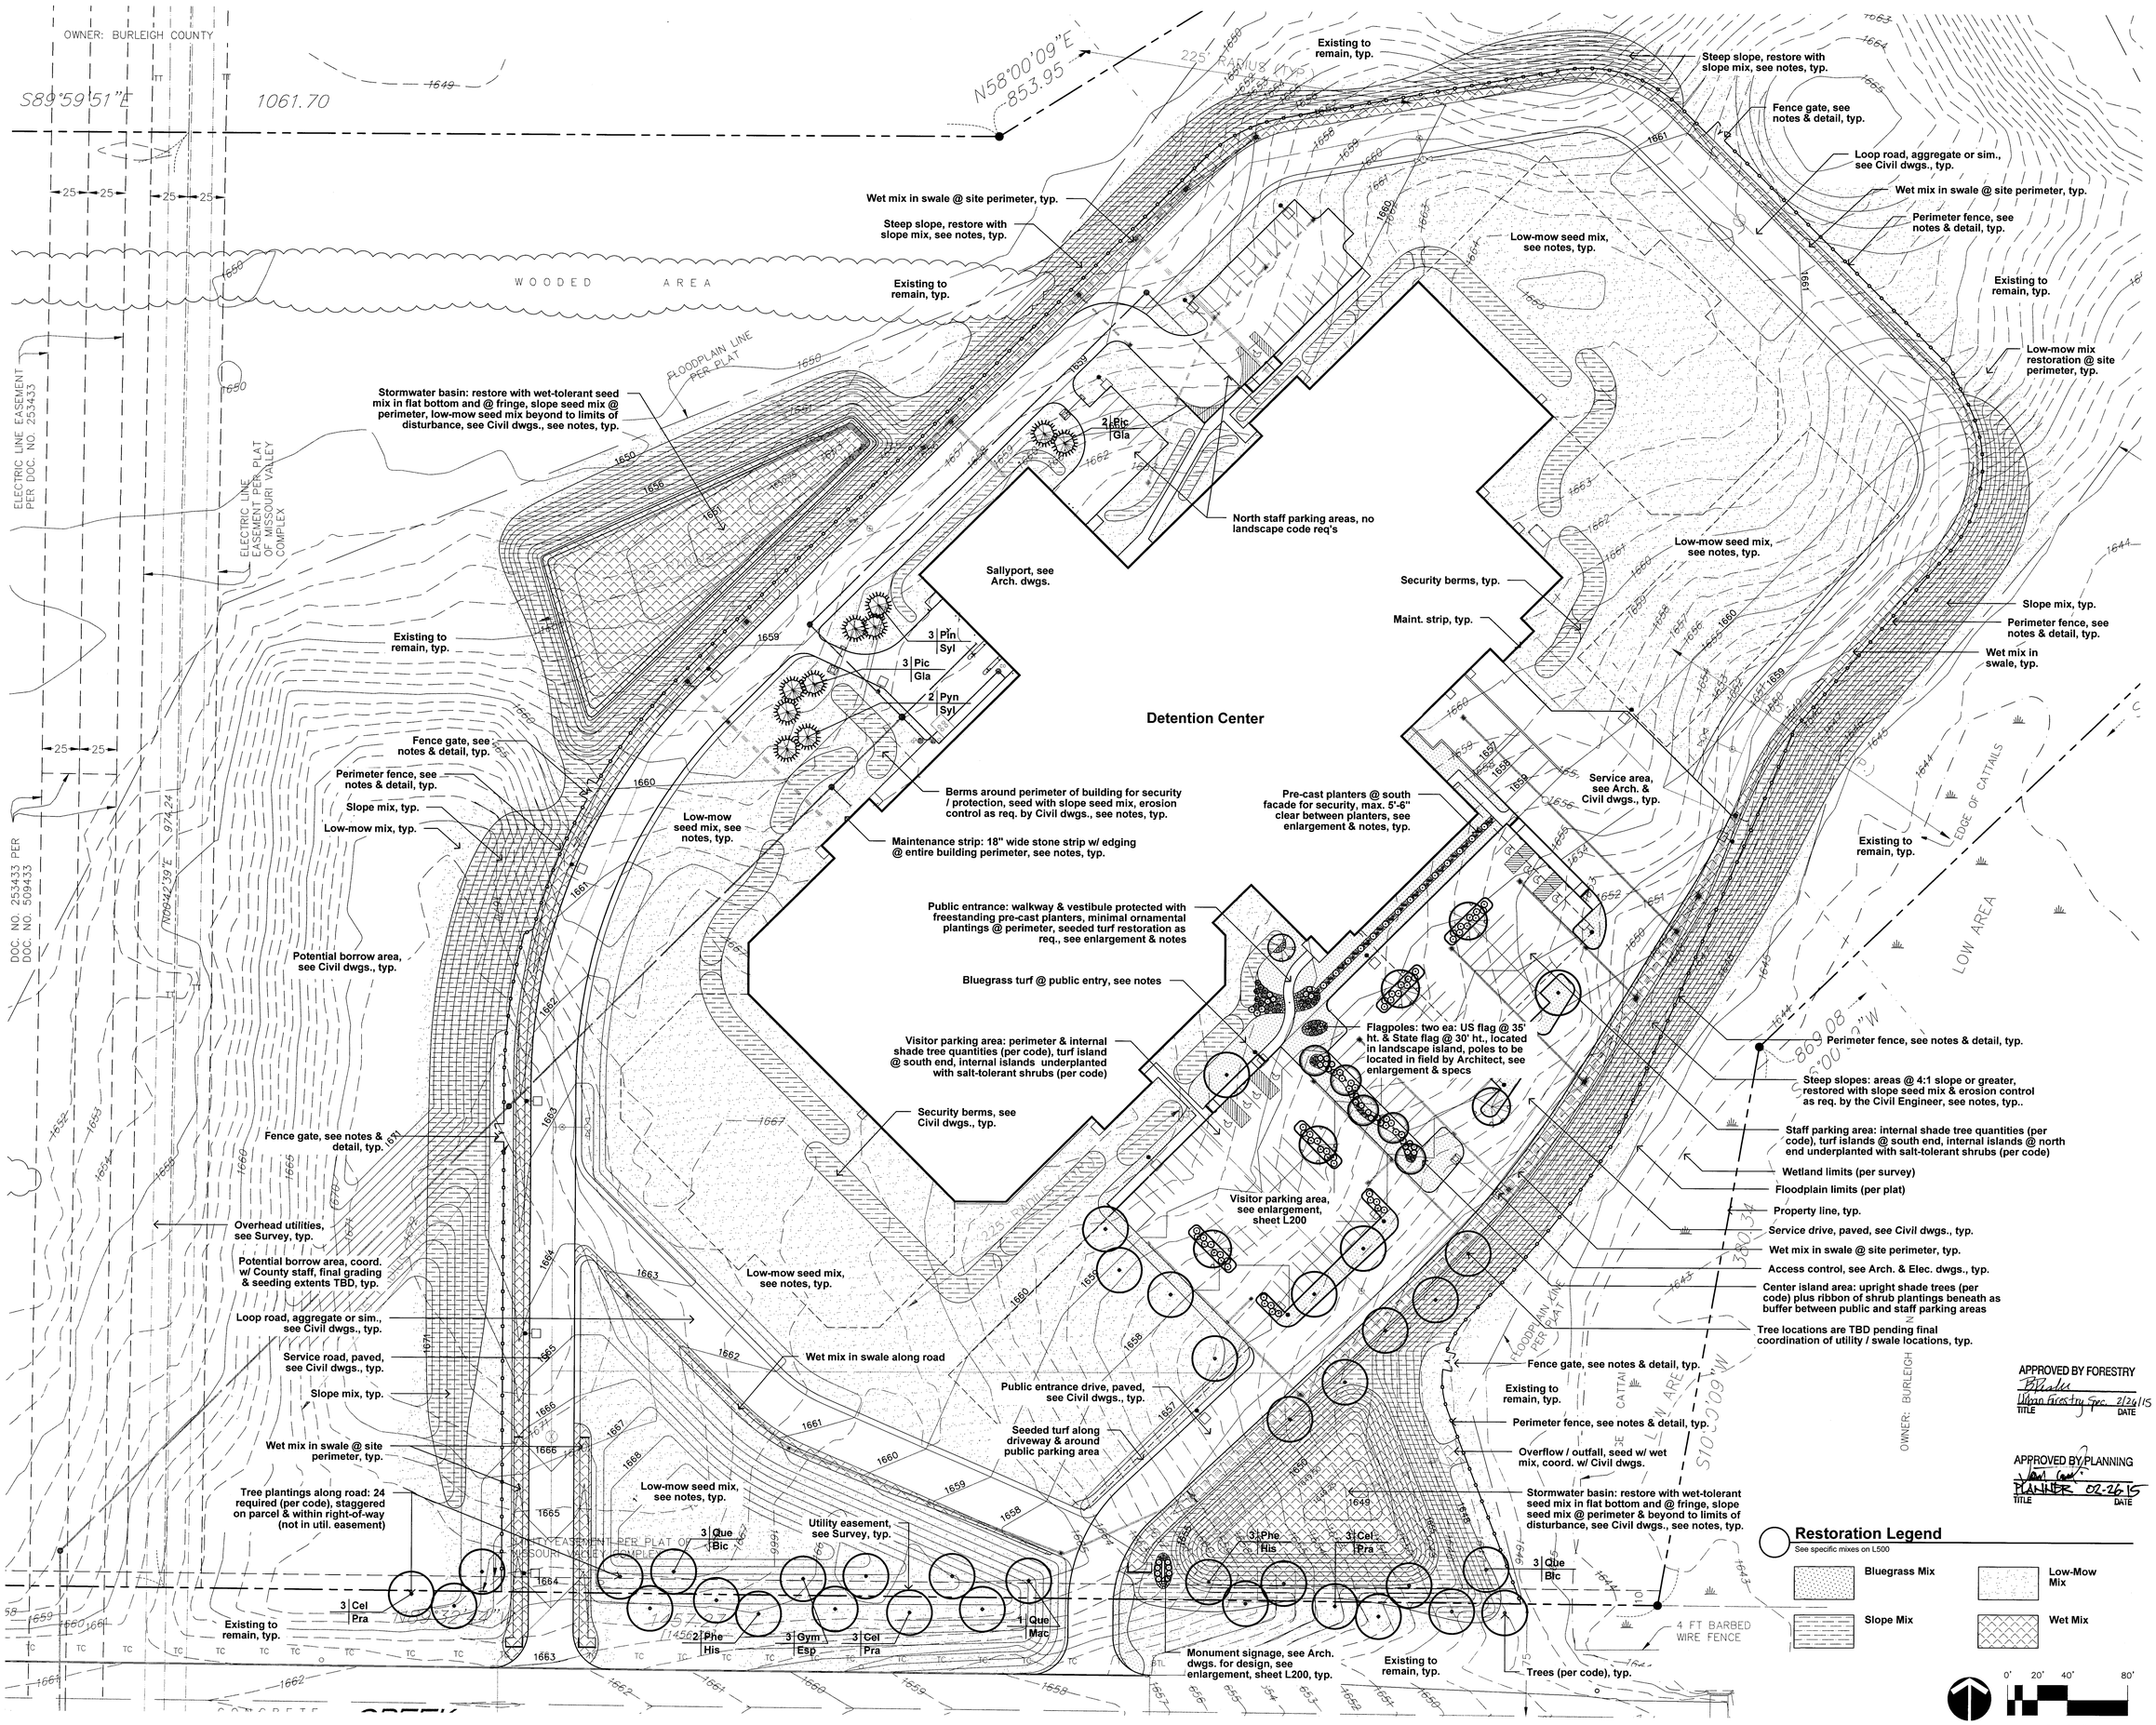

APPROVED BY FORESTRY
Urban Forestry Spec. 2/26/15
TITLE DATE

APPROVED BY PLANNING
PLANNER 02-26-15
TITLE DATE

Venture Architects
212 North 25th Street
Milwaukee, WI 53233
phone: (414) 271-3359

Consultant:

Burleigh and Morton County's New Detention Center

Sheet Title: **Landscape Plan**

Revisions:

No.	Date:	Description:
1	02/04/2015	Addendum #1
	02/16/2015	City Submittal

Graphic Scale	
Project Number	130014
Set Type	CD
Date Issued	01/07/201
Sheet Number	**L100**